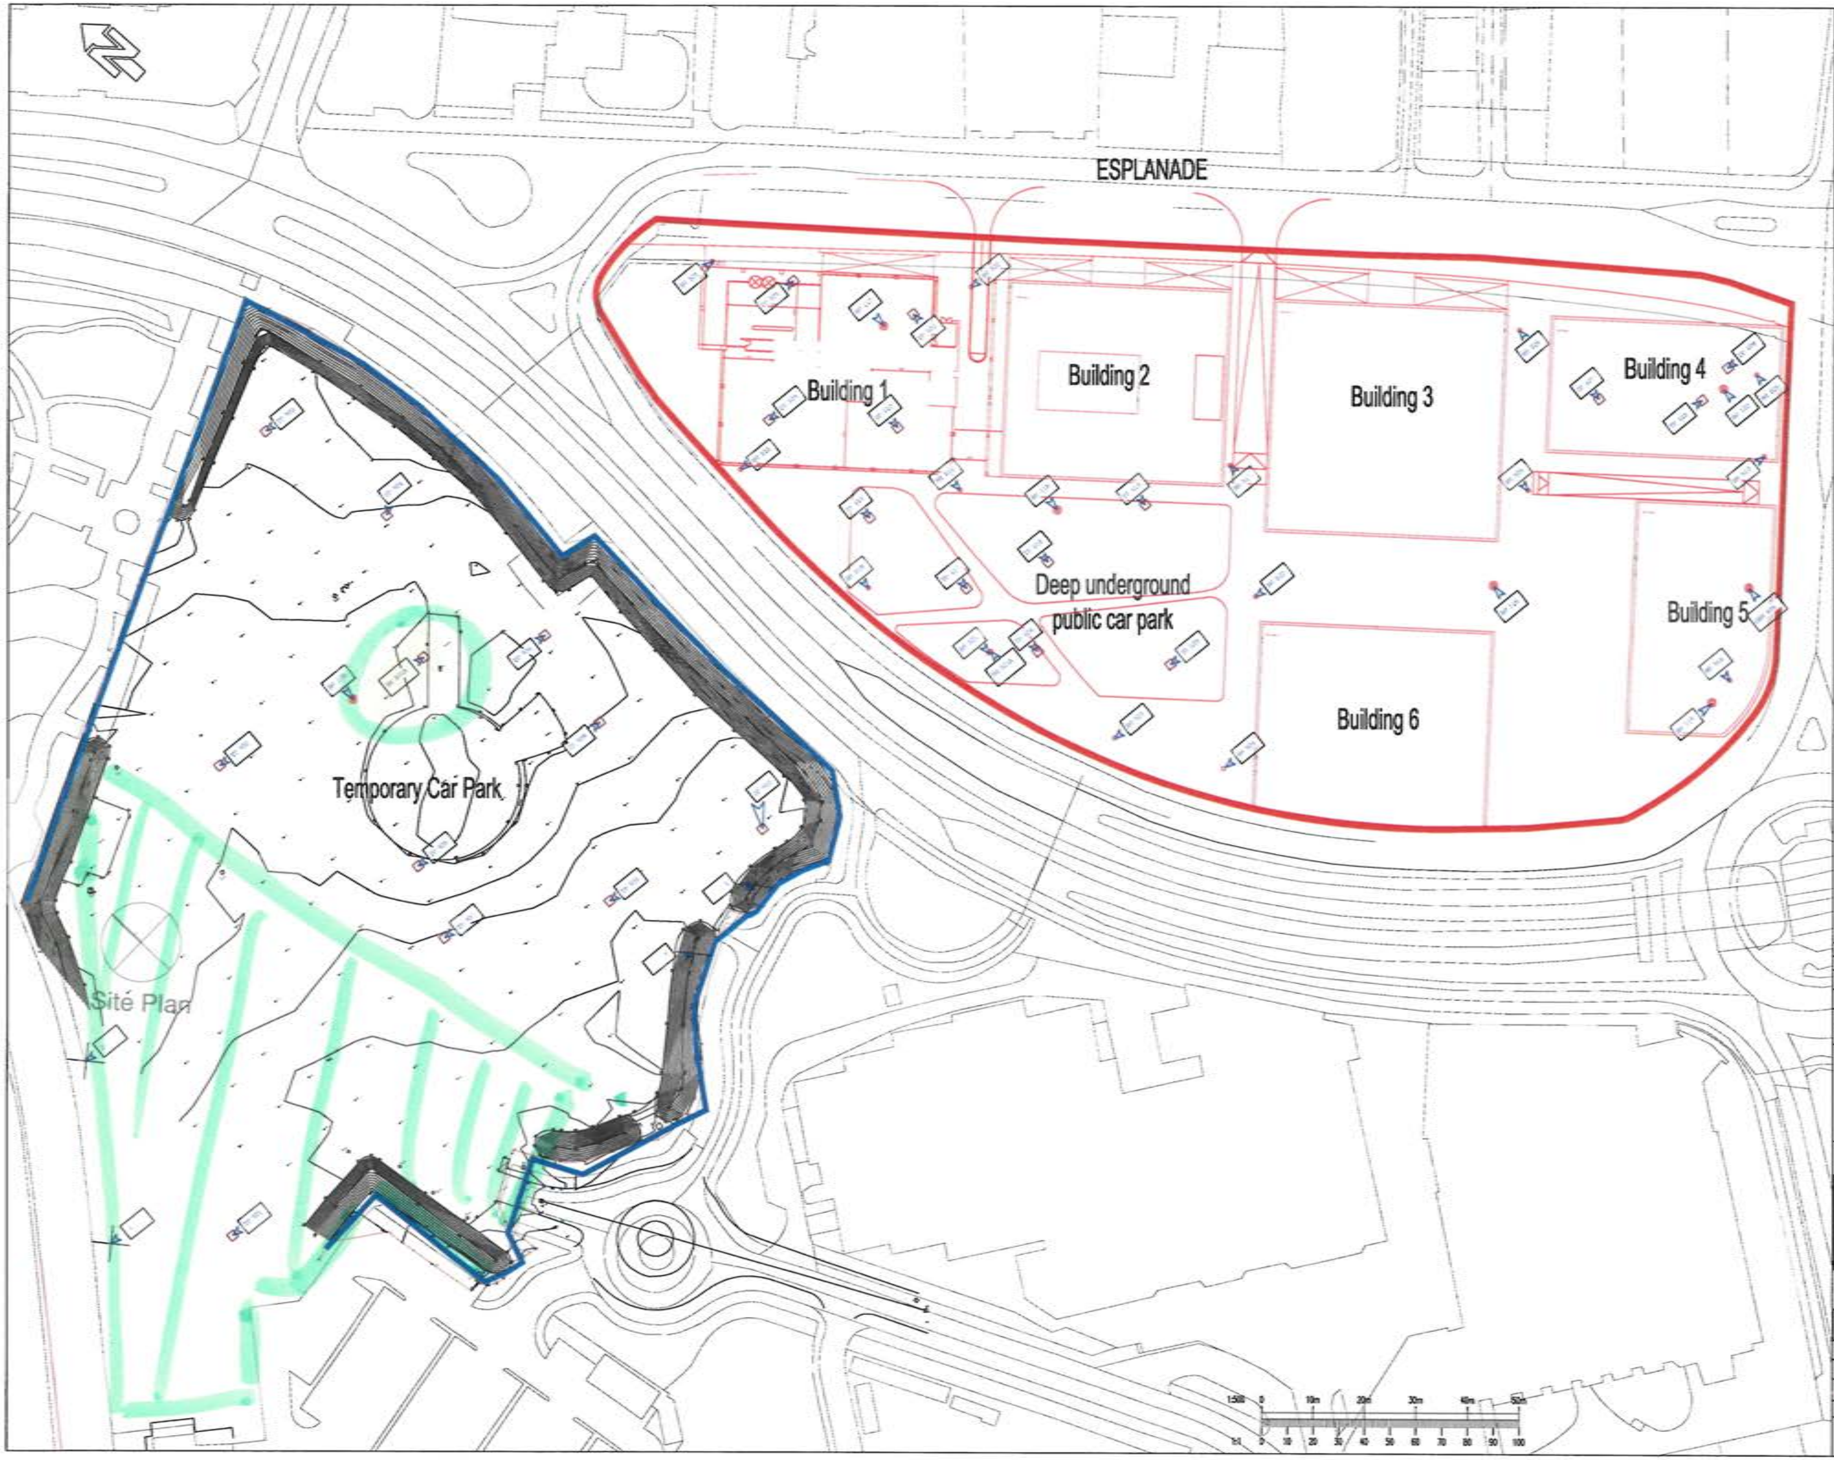

KEY

2013 / 2014 Borehole Location

2013 / 2014 Trial Pit Location

2008 Borehole Location

Rev	Date	Description	By
A02	03.12.14	BUILDING LAYOUT ADDED	DD
A01	24.04.14	PRELIMINARY ISSUE	DC

Amendments

Project
ESPLANADE QUARTER JERSEY IFC

Title
FIGURE A2
GROUND INVESTIGATION
LOCATION PLAN

Client
STATE OF JERSEY DEVELOPMENT CO.

Waterman

Pickfords Wharf Clink Street London SE1 9DG

Drawing Status
PRELIMINARY

Designed by	JD	Checked by	JD	Project No.	EED12346
Drawn by	DC	Date	DEC 2014		
Scale @A1		1:500			

E	SA	80	0002	A02