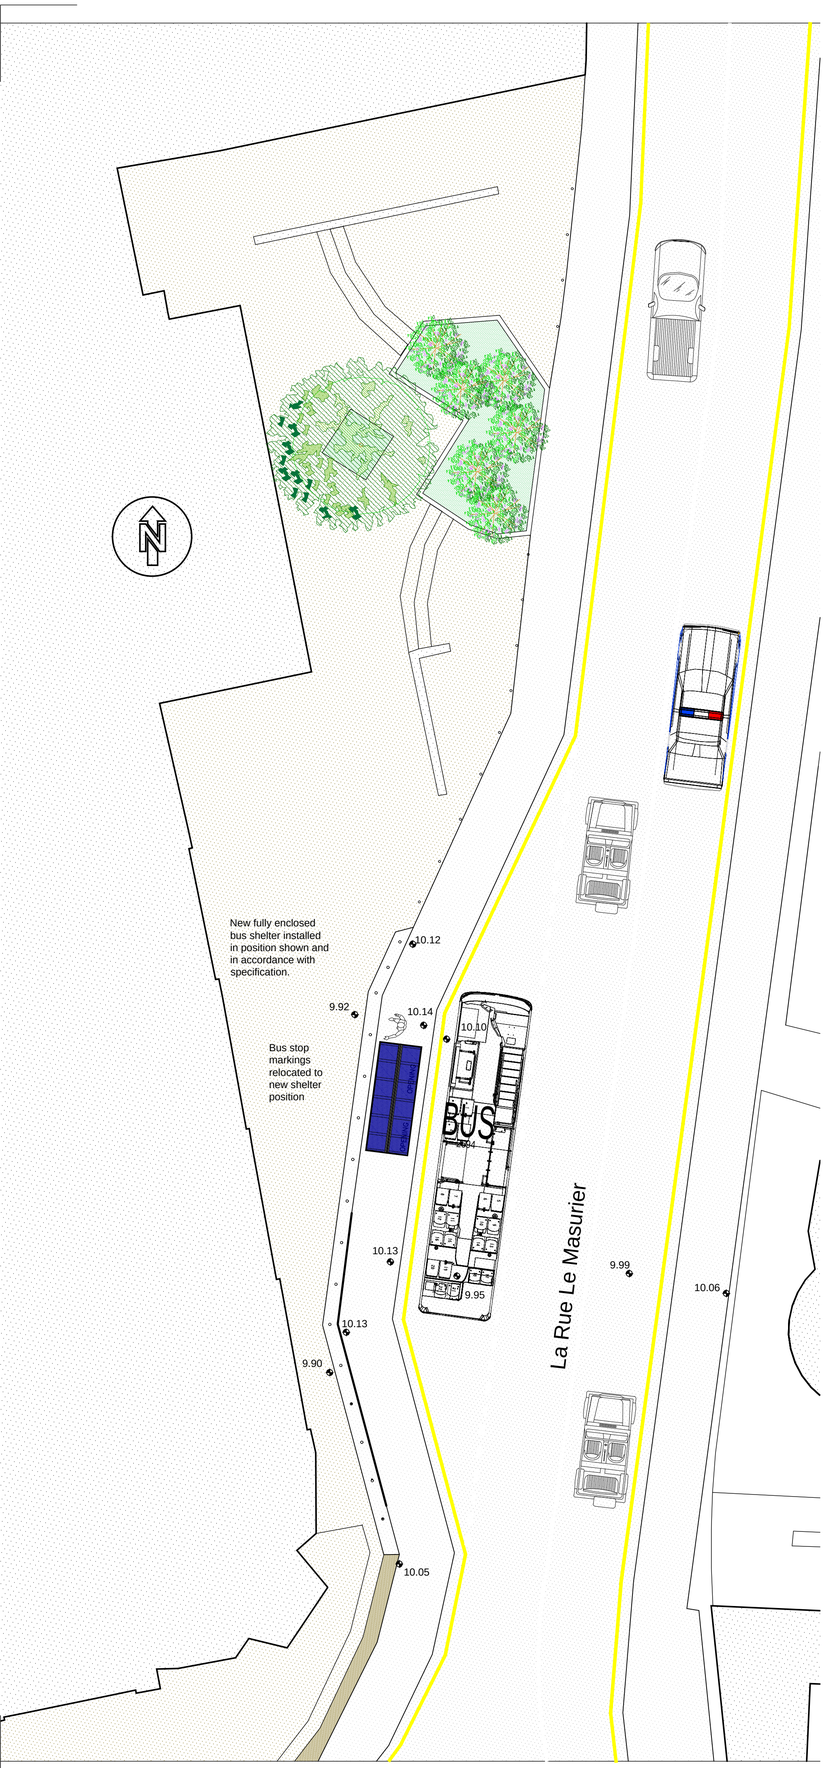

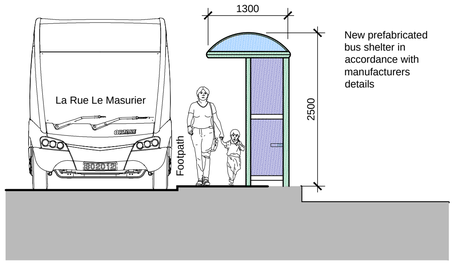

North Elevation

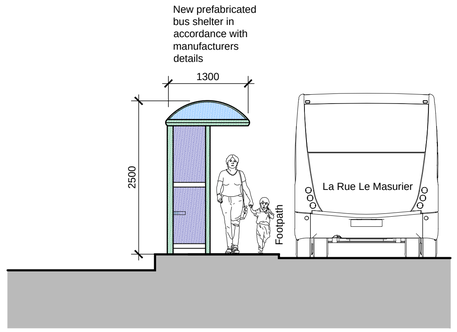

South Elevation

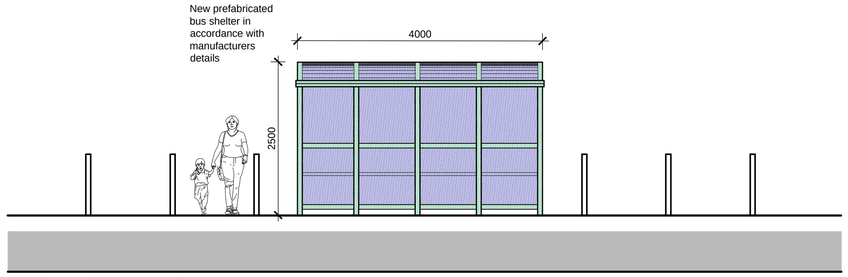

West Elevation

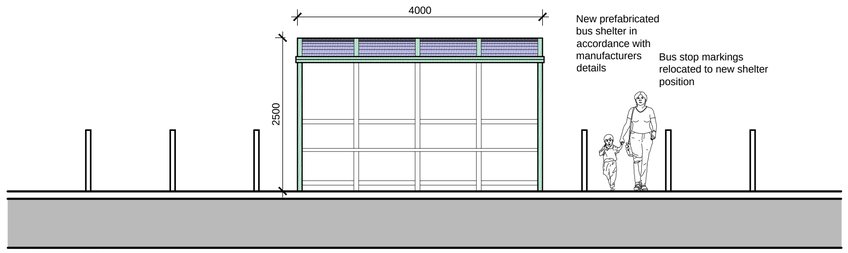

East Elevation

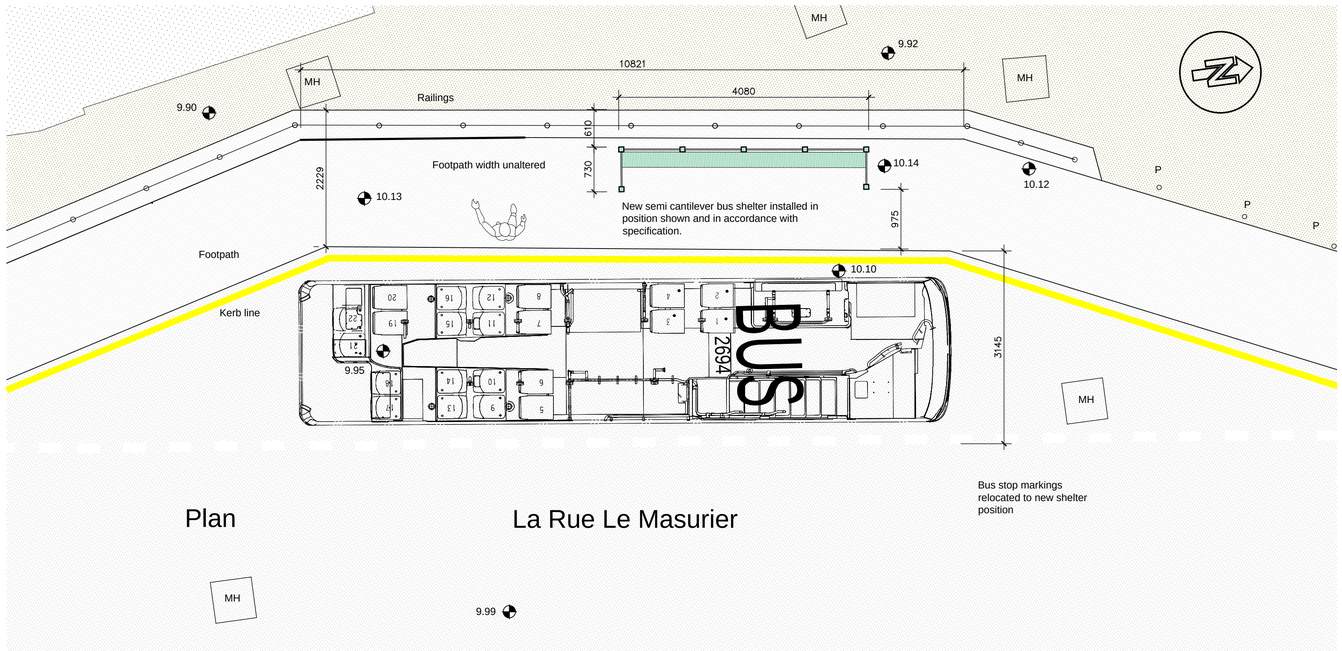

Plan

La Rue Le Masurier

4 Bay Bus Shelter

Specification:

Description:
Domed Roof / Semi Cantilever / Open Front & End Panel / Glazed Rear

Dimensions:
1300mm Wide x 4000mm Long x 2500mm High

Seating:
Perch Seating Length of Shelter/ 700mm from Ground Level

Glazing:
Roof - Bronze Tinted Polycarbonate

Colour:
Dark Green framing

All dimensions are to be checked on site before the commencement of any works including the order of materials.
Any discrepancies are to be reported to the Architect.
Do not scale from this drawing.
Unless the title 'Contract' or 'Working' has been added to these drawings then these drawings are not for site use and we will accept no responsibility for errors or omissions, the drawing will also not be adjusted to include for SER requirements.
This drawing is design copyright © Andrew Harvey Architects Ltd.
Digimap Licence Number J48.
Portions of this drawing may include intellectual property of the States of Jersey and are herein used by permission.

Rev:	Date:	Revision Note:

0m 1 2 3 4 5

LINEAR SCALE 1:50

0m 2 4 6 8 10 12 14 16 18 20

LINEAR SCALE 1:100

client
Department for Infastructure

project title
Proposed Bus Shelter
at
Grande Marche
La Rue Le Masurier
St. Helier

drawing title
Proposed Site Plan,
Elevations
and
Floor Plan
Consultation

scale(s):	date:	drawn:	checked:
1:100 / 1:50 @ A1	Mar 2018	R.S	

Andrew Harvey Architects
1st Floor, Beresford House, Bellozanne Road,
St. Helier, Jersey, JE2 3JW
telephone: 01534 869291 mobile: 07797 740530
facsimile: 01534 869293 enquiries@aha.co.je

drawing number:	revision
1276 / 01	B