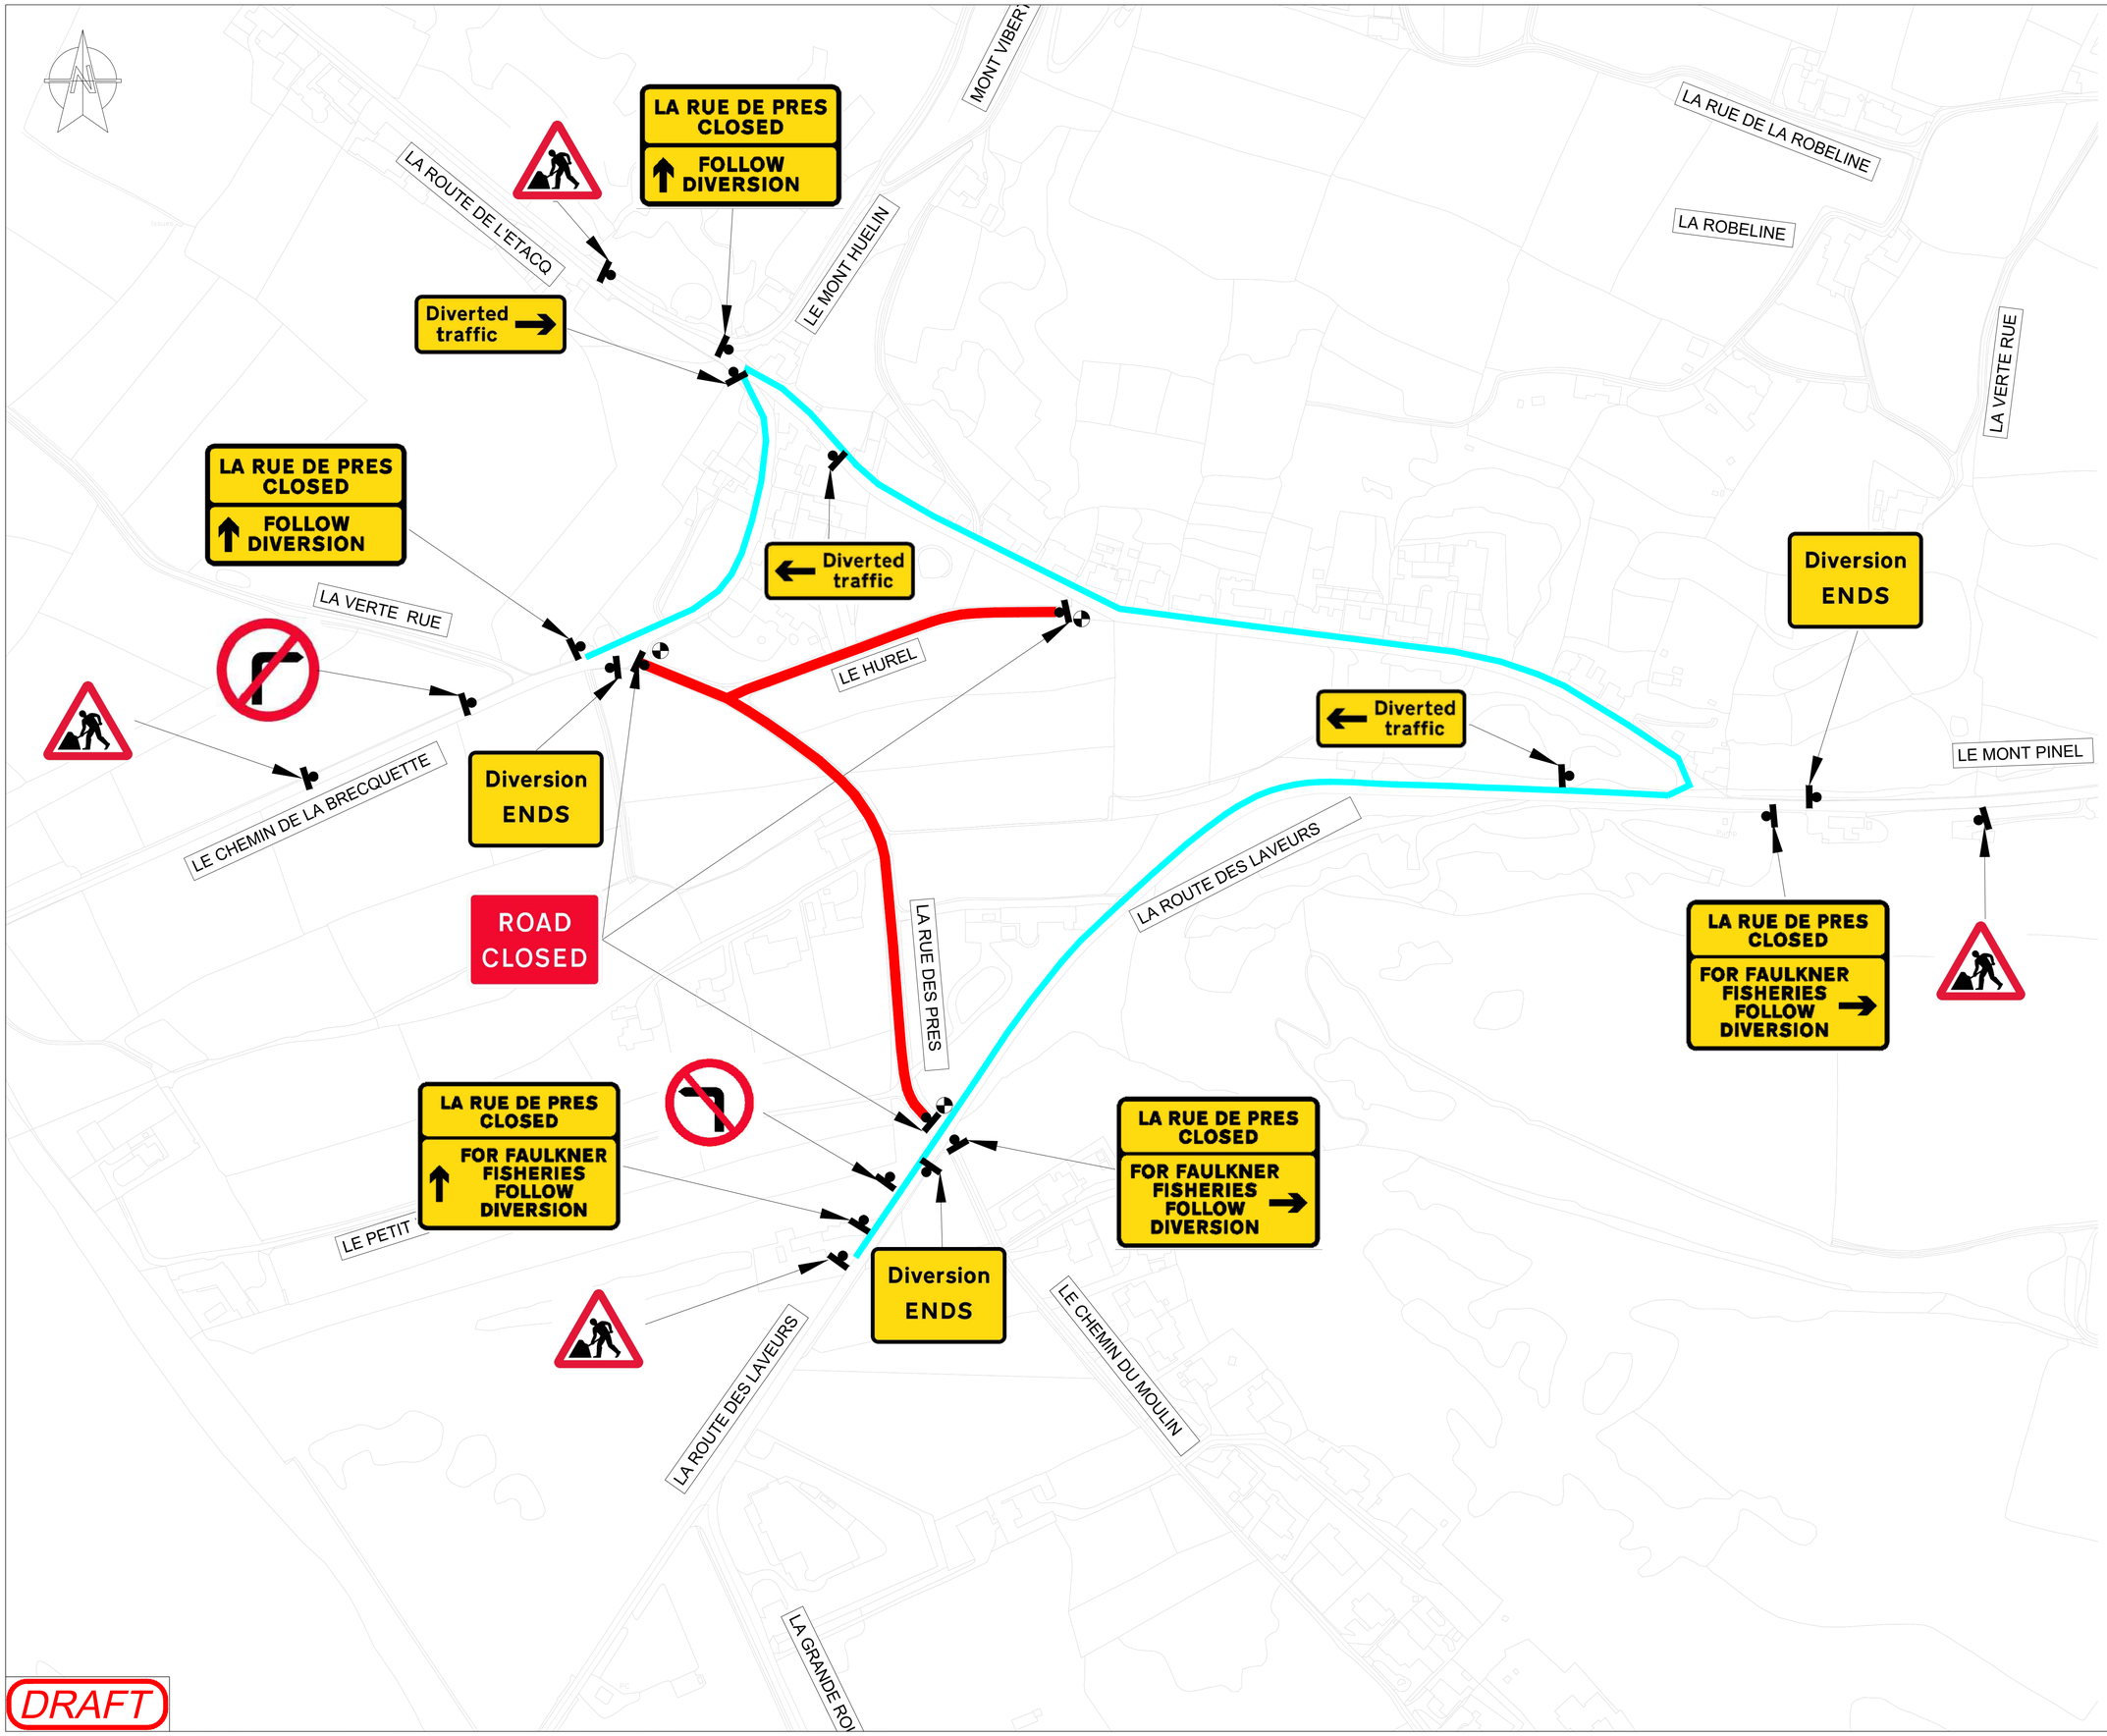

DRAFT

Drawing No. 2076/TM/003 Revision -

NOTES:

1. FOR CORRESPONDING SCHEME DRAWINGS, REFER TO APPENDIX 0/4
2. FOR TRAFFIC MANAGEMENT DETAILS REFER TO APPENDIX 1/17 , 1/18 &1/19.
3. EXACT POSITION OF SIGNING TO BE AGREED ON SITE WITH THE OVERSEEING ORGANISATION.
4. EXACT POSITIONING OF GATEMEN ARE TO BE AGREED AT THE PRE-CONSTRUCTION MEETING.
5. WHERE GATEMEN ARE PROPOSED, SUITABLE BARRIERS ARE TO BE ERECTED TO MAINTAIN TRAFFIC CONTROL

KEY:

- WORK EXTENTS
- SIGN MARKER
- GATEMAN
- PROPOSED DIVERSION ROUTE

Rev.	Date	Details
-	28/01/2025	DRAFT

Infrastructure and Environment

Government of JERSEY

Highways and Infrastructure Section

P.O. Box 412, Beresford House,
Bellozanne Road, St Helier,
Jersey. JE4 8UY

Tel: +44 (0)1534 445509 website: www.gov.je
Fax: +44 (0)1534 445529

Project

LA ROUTE DE L'ETACQ
SURFACE TREATMENT

Title

TRAFFIC MANAGEMENT PLAN
(DIVERSIONS)
SECTION 3

Drawn by: AT Checked by: DD

Scale: 1 :1500 Date: 28/01/2025

Drawing No. 2076/TM/003 Revision -