DO NOT SCALE OFF THIS DRAWING, USE WRITTEN DIMENSIONS ONLY

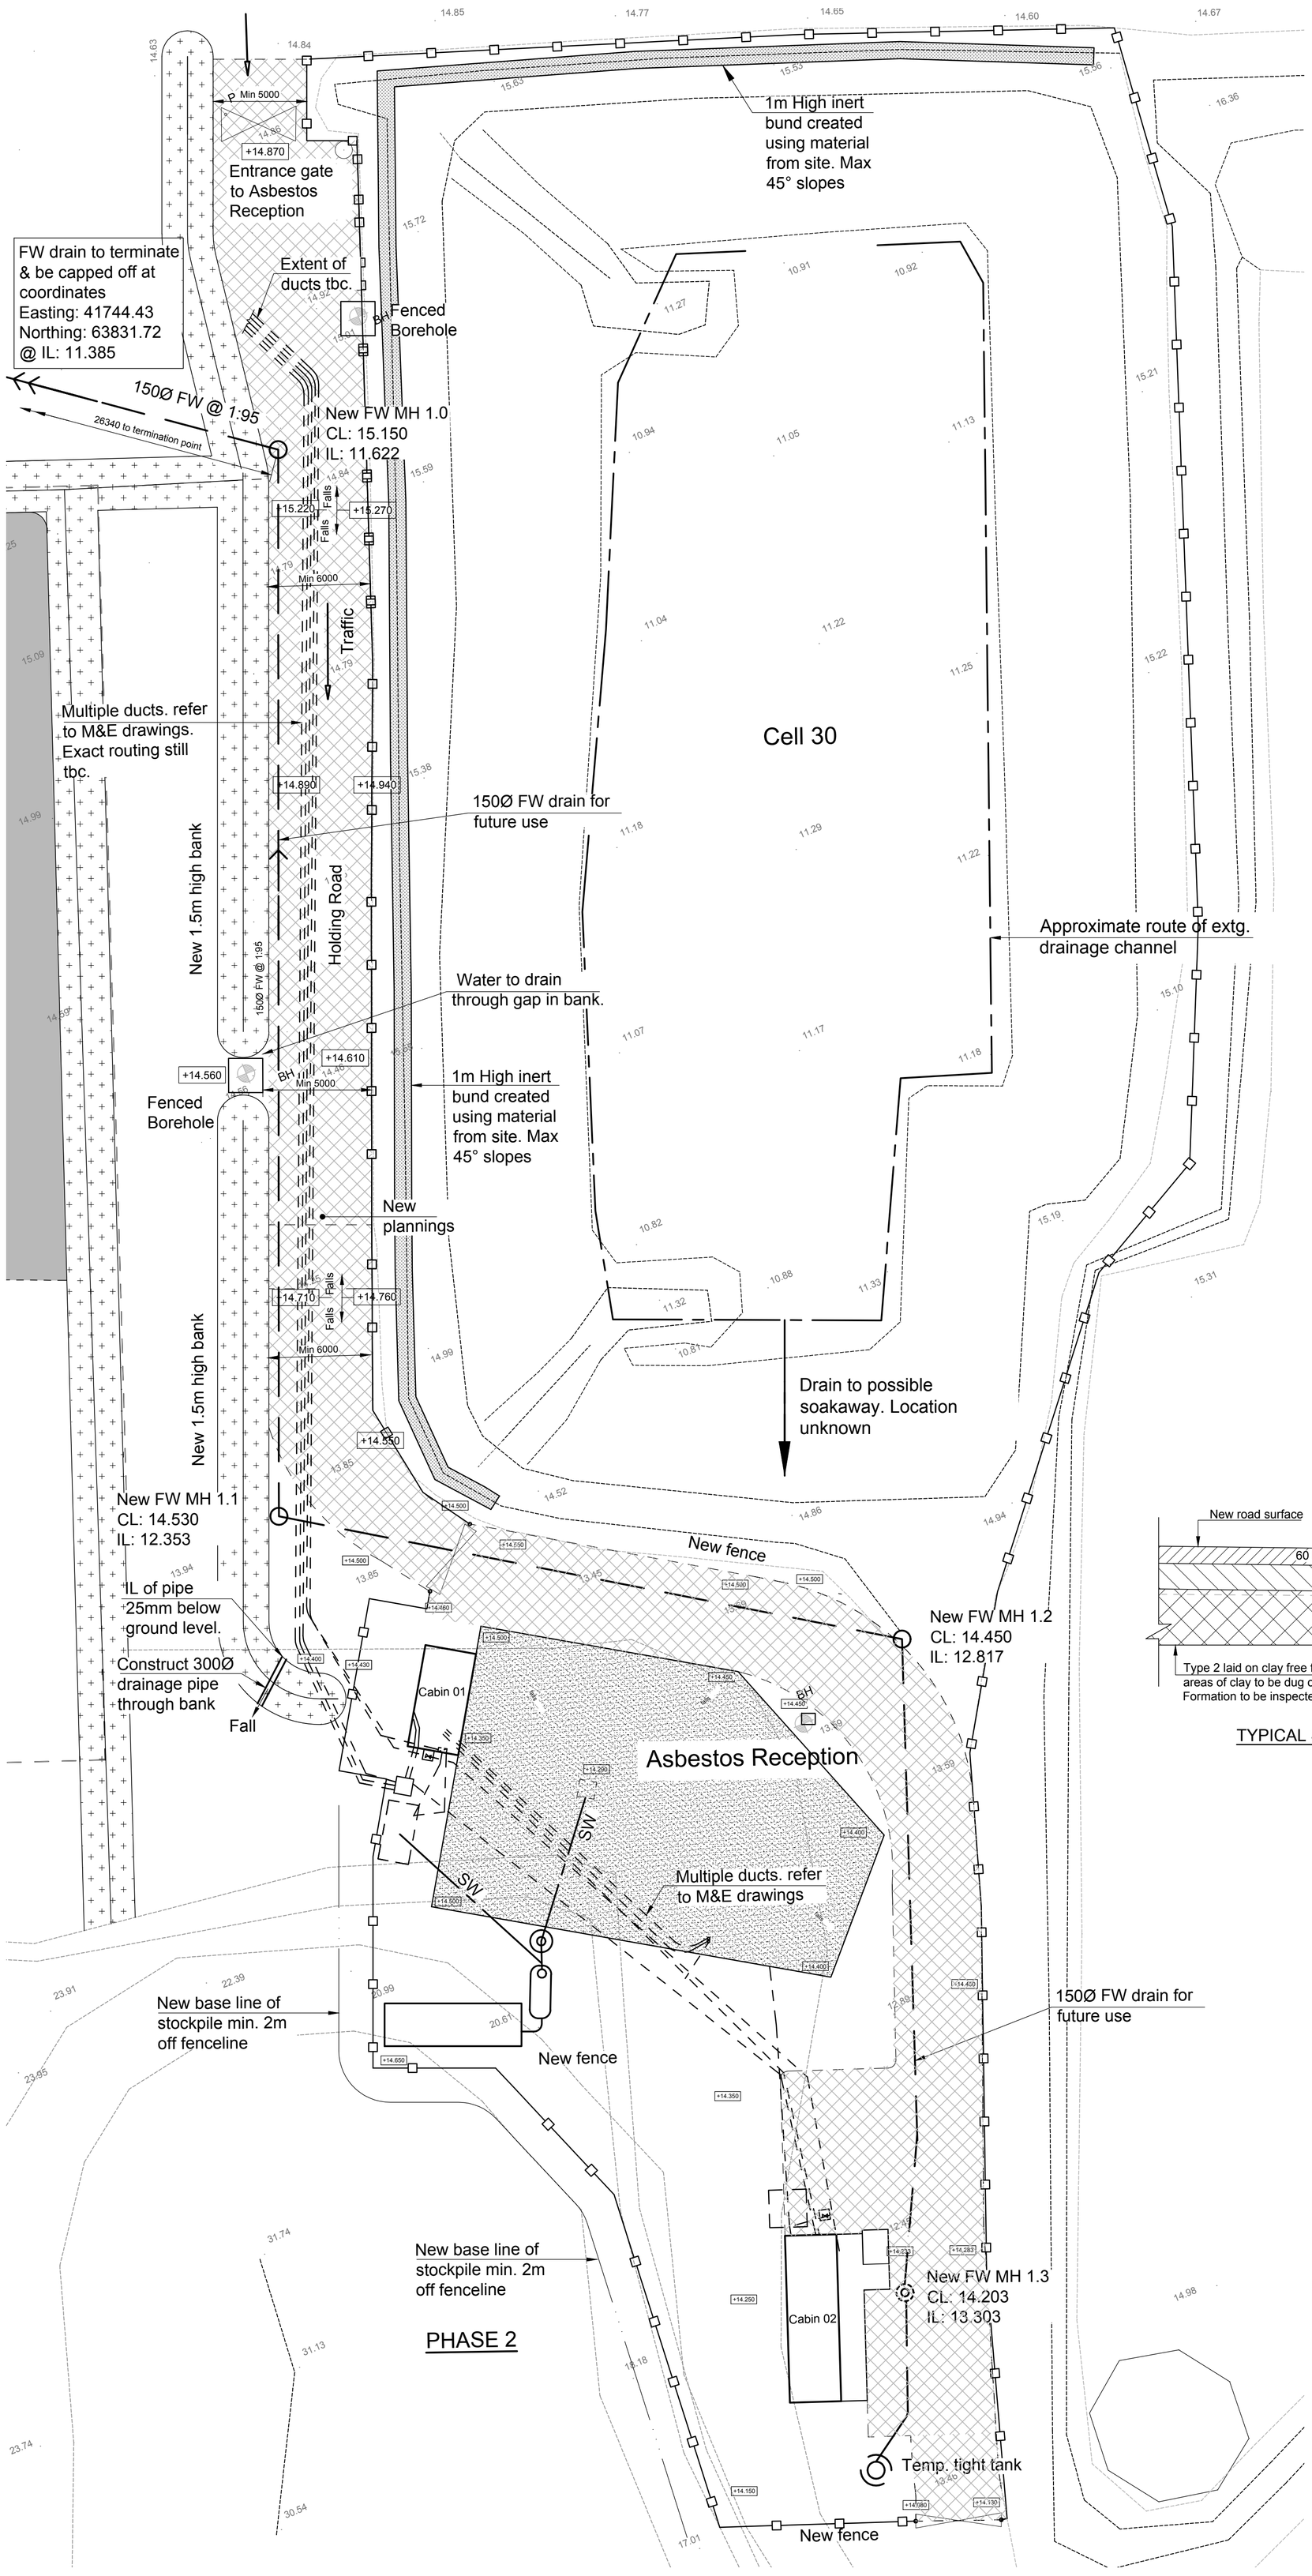

Note: All duct routes are indicative. Contractor should refer to M&E drawings for further details.

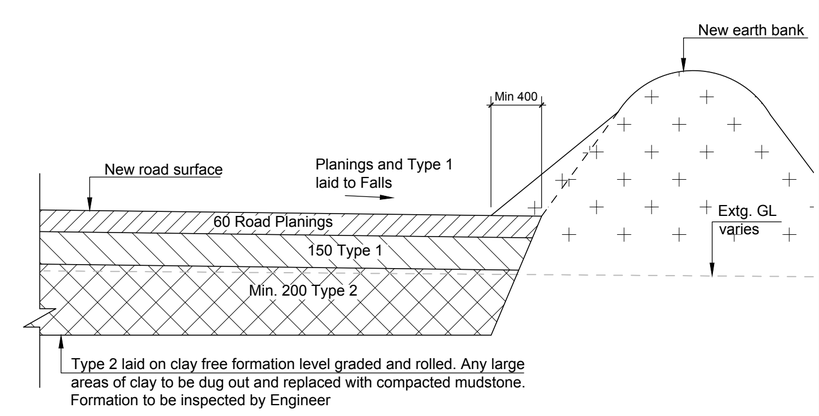

TYPICAL SECTION THROUGH HOLDING ROAD

Rev.	Date	Amendment	Initials
G	15.07.15	Fence line behind Cabin 02 moved	DM
F	18.05.15	parking area and dutypoint slab added	DM
E	18.05.15	Northern end of new FW Drain extended to new coordinates	DM
D	14.05.15	Indicative ducting routes added	DM
C	23.02.15	Inert Bund Added	DM
B	12.02.15	Work in abeyance note removed	DM
A	25.01.15	Issued for Construction	DM

ROSS-GOWER associates CONSULTING ENGINEERS
La Ronde Devonshire Place
St Helier Jersey JE2 3RD
Telephone 01534 879262
Facsimile 01534 605082
Email admin@rga.co.je

Client / Project
States Of Jersey
Asbestos Reception, La Collette Site
St Helier

Title
Overall Site Plan

Drawn	Scales	Paper size
DM	1:200	A1
Checked	Drawing Status: Construction	Date: 14.10.14
Project No. 52470	Drawing No. 5247/03	Rev. G