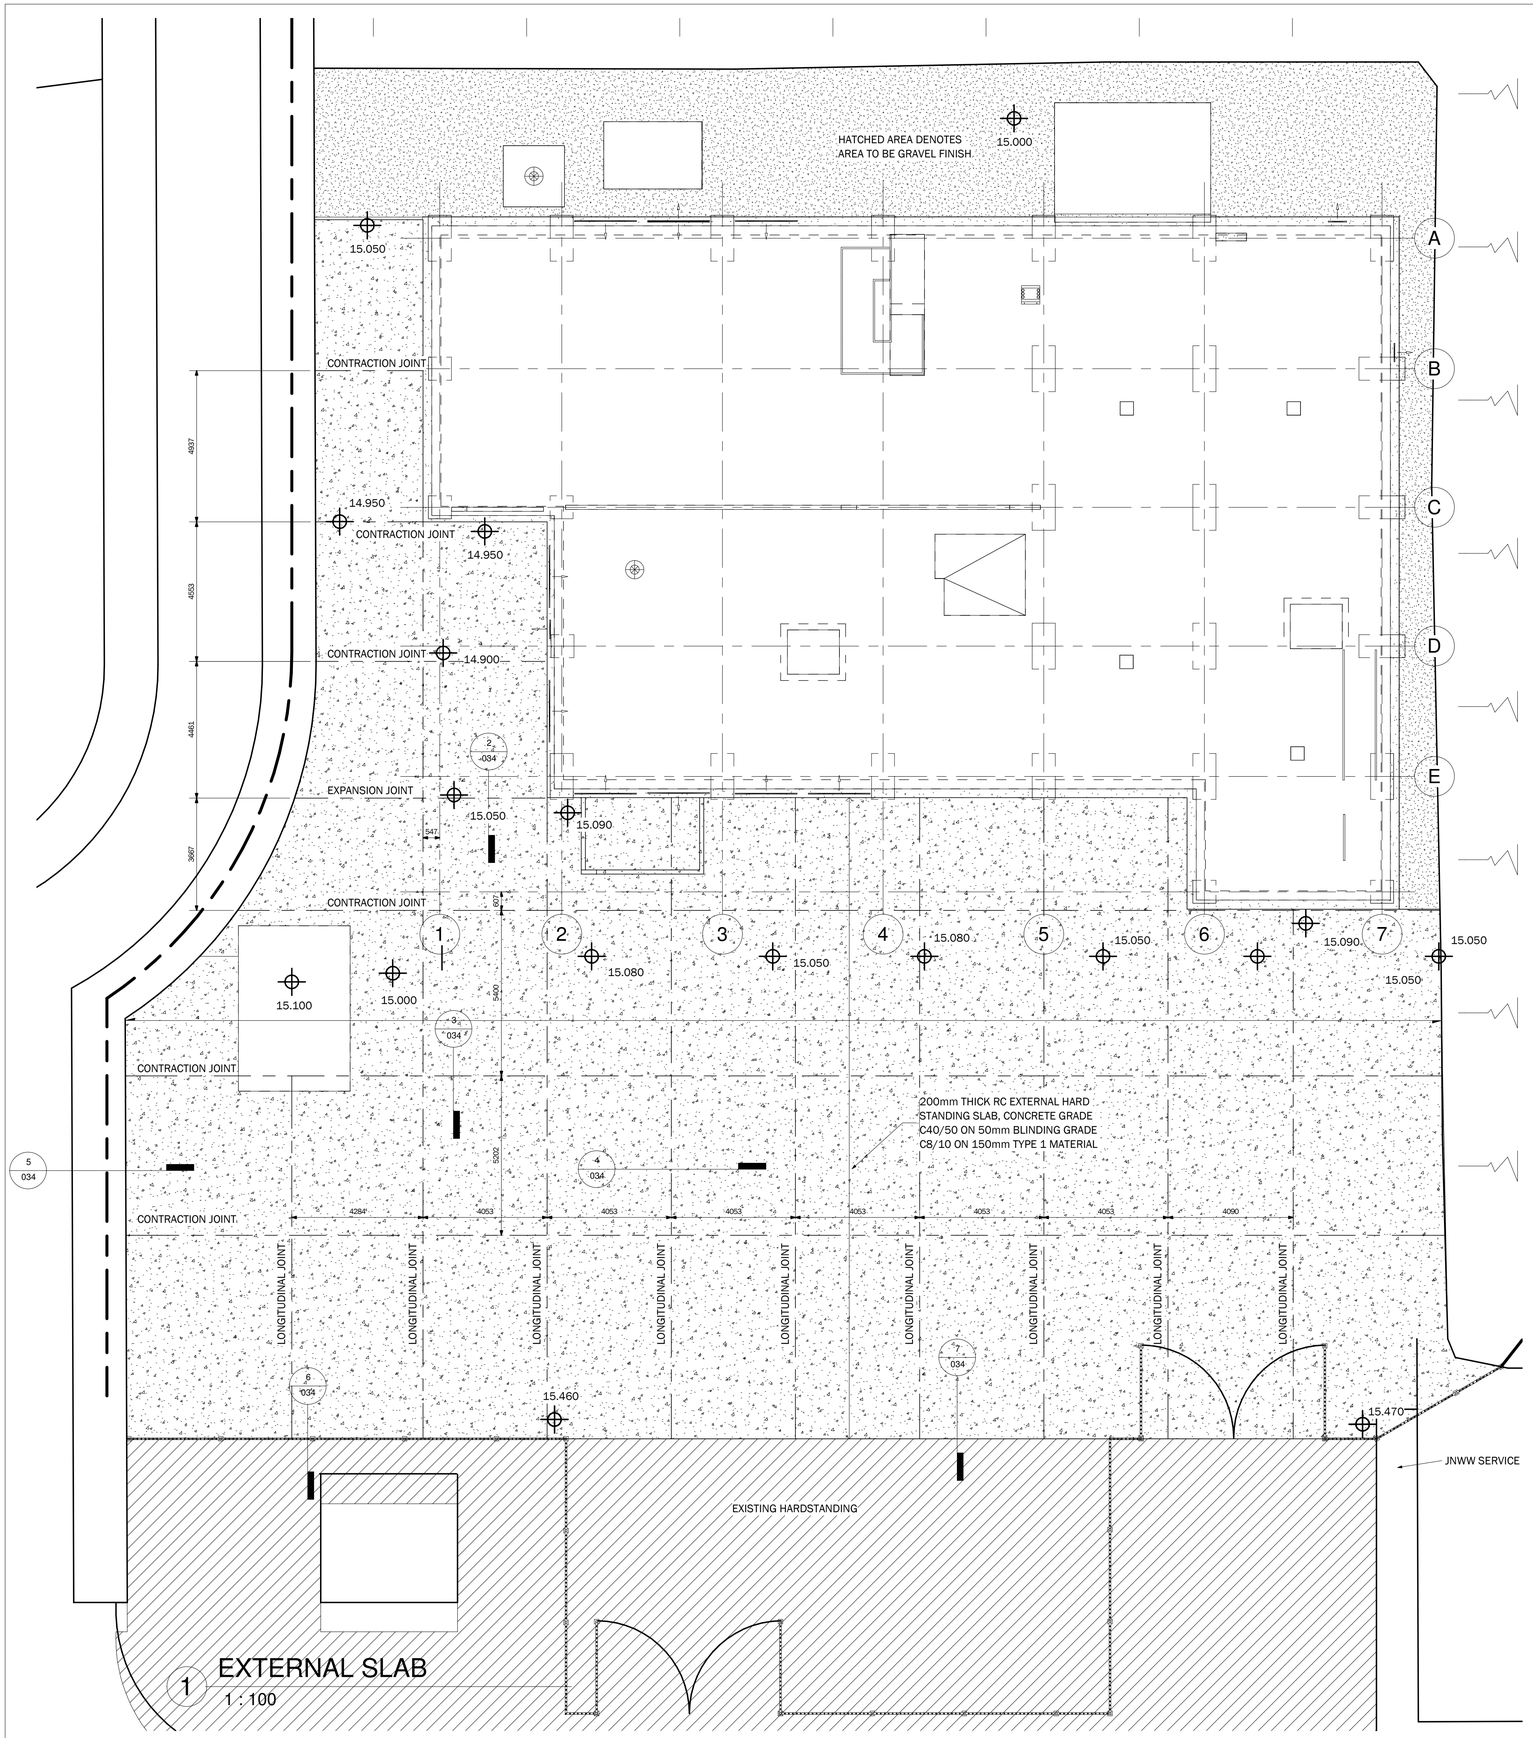

1 EXTERNAL SLAB
1 : 100

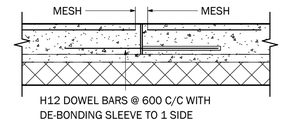

2 EXPANSION JOINT
1 : 20

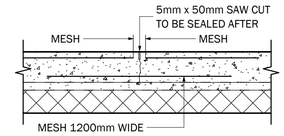

3 CONTRACTION JOINT
1 : 20

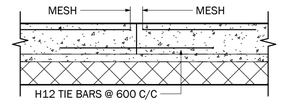

4 LONGITUDINAL JOINT
1 : 20

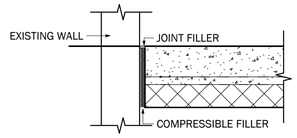

5 ISOLATION JOINT
1 : 20

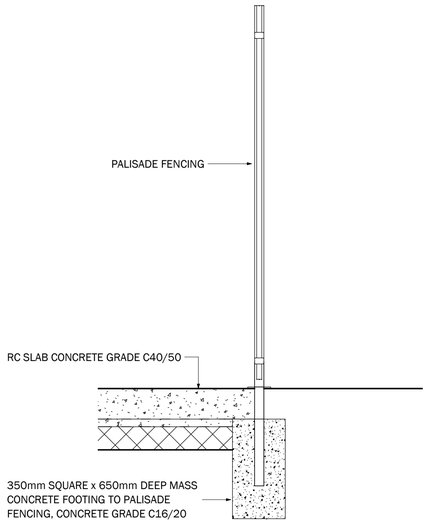

6 FENCING FOOTING
1 : 20

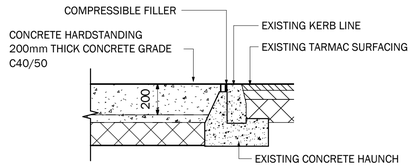

7 CONCRETE TO ASPHALT
1 : 20

HEALTH & SAFETY INFORMATION.

FOR HEALTH AND SAFETY INFORMATION SEE THE SEPARATE DOCUMENT "NUMERICAL RISK ASSESSMENT".

PROJECT HEALTH AND SAFETY COORDINATOR:- SWECO LTD

PROJECT PRINCIPAL CONTRACTOR:- HVC LIMITED

CONSTRUCTION ISSUE

Issue	Revision	Initial	Date
C	Levels adjusted to suit site conditions.	PM	23.08.17
B	External Slab Setting Out Added	PM	27.07.17
A	Bin Wash Relocated. Minor corrections to annotations	PM	21.07.17

Revision Schedule

Hartigan
Engineering excellence
Consulting civil, structural, mechanical and electrical engineers.
Norman House
La Grande Route de St. Martin,
St. Saviour, Jersey JE2 7GR
t: 01534 766955
f: 01534 766950
e: admin@hartigan.co.uk
w: www.hartigan.co.uk

Clinical Waste Incinerator
La Collette, St. Helier

External Slab & Details

Drawn: PM	Checked: APR	9759 -034	C
Scale: As indicated	Date: 30.03.2017		

Copyright D.J. Hartigan & Associates Ltd.