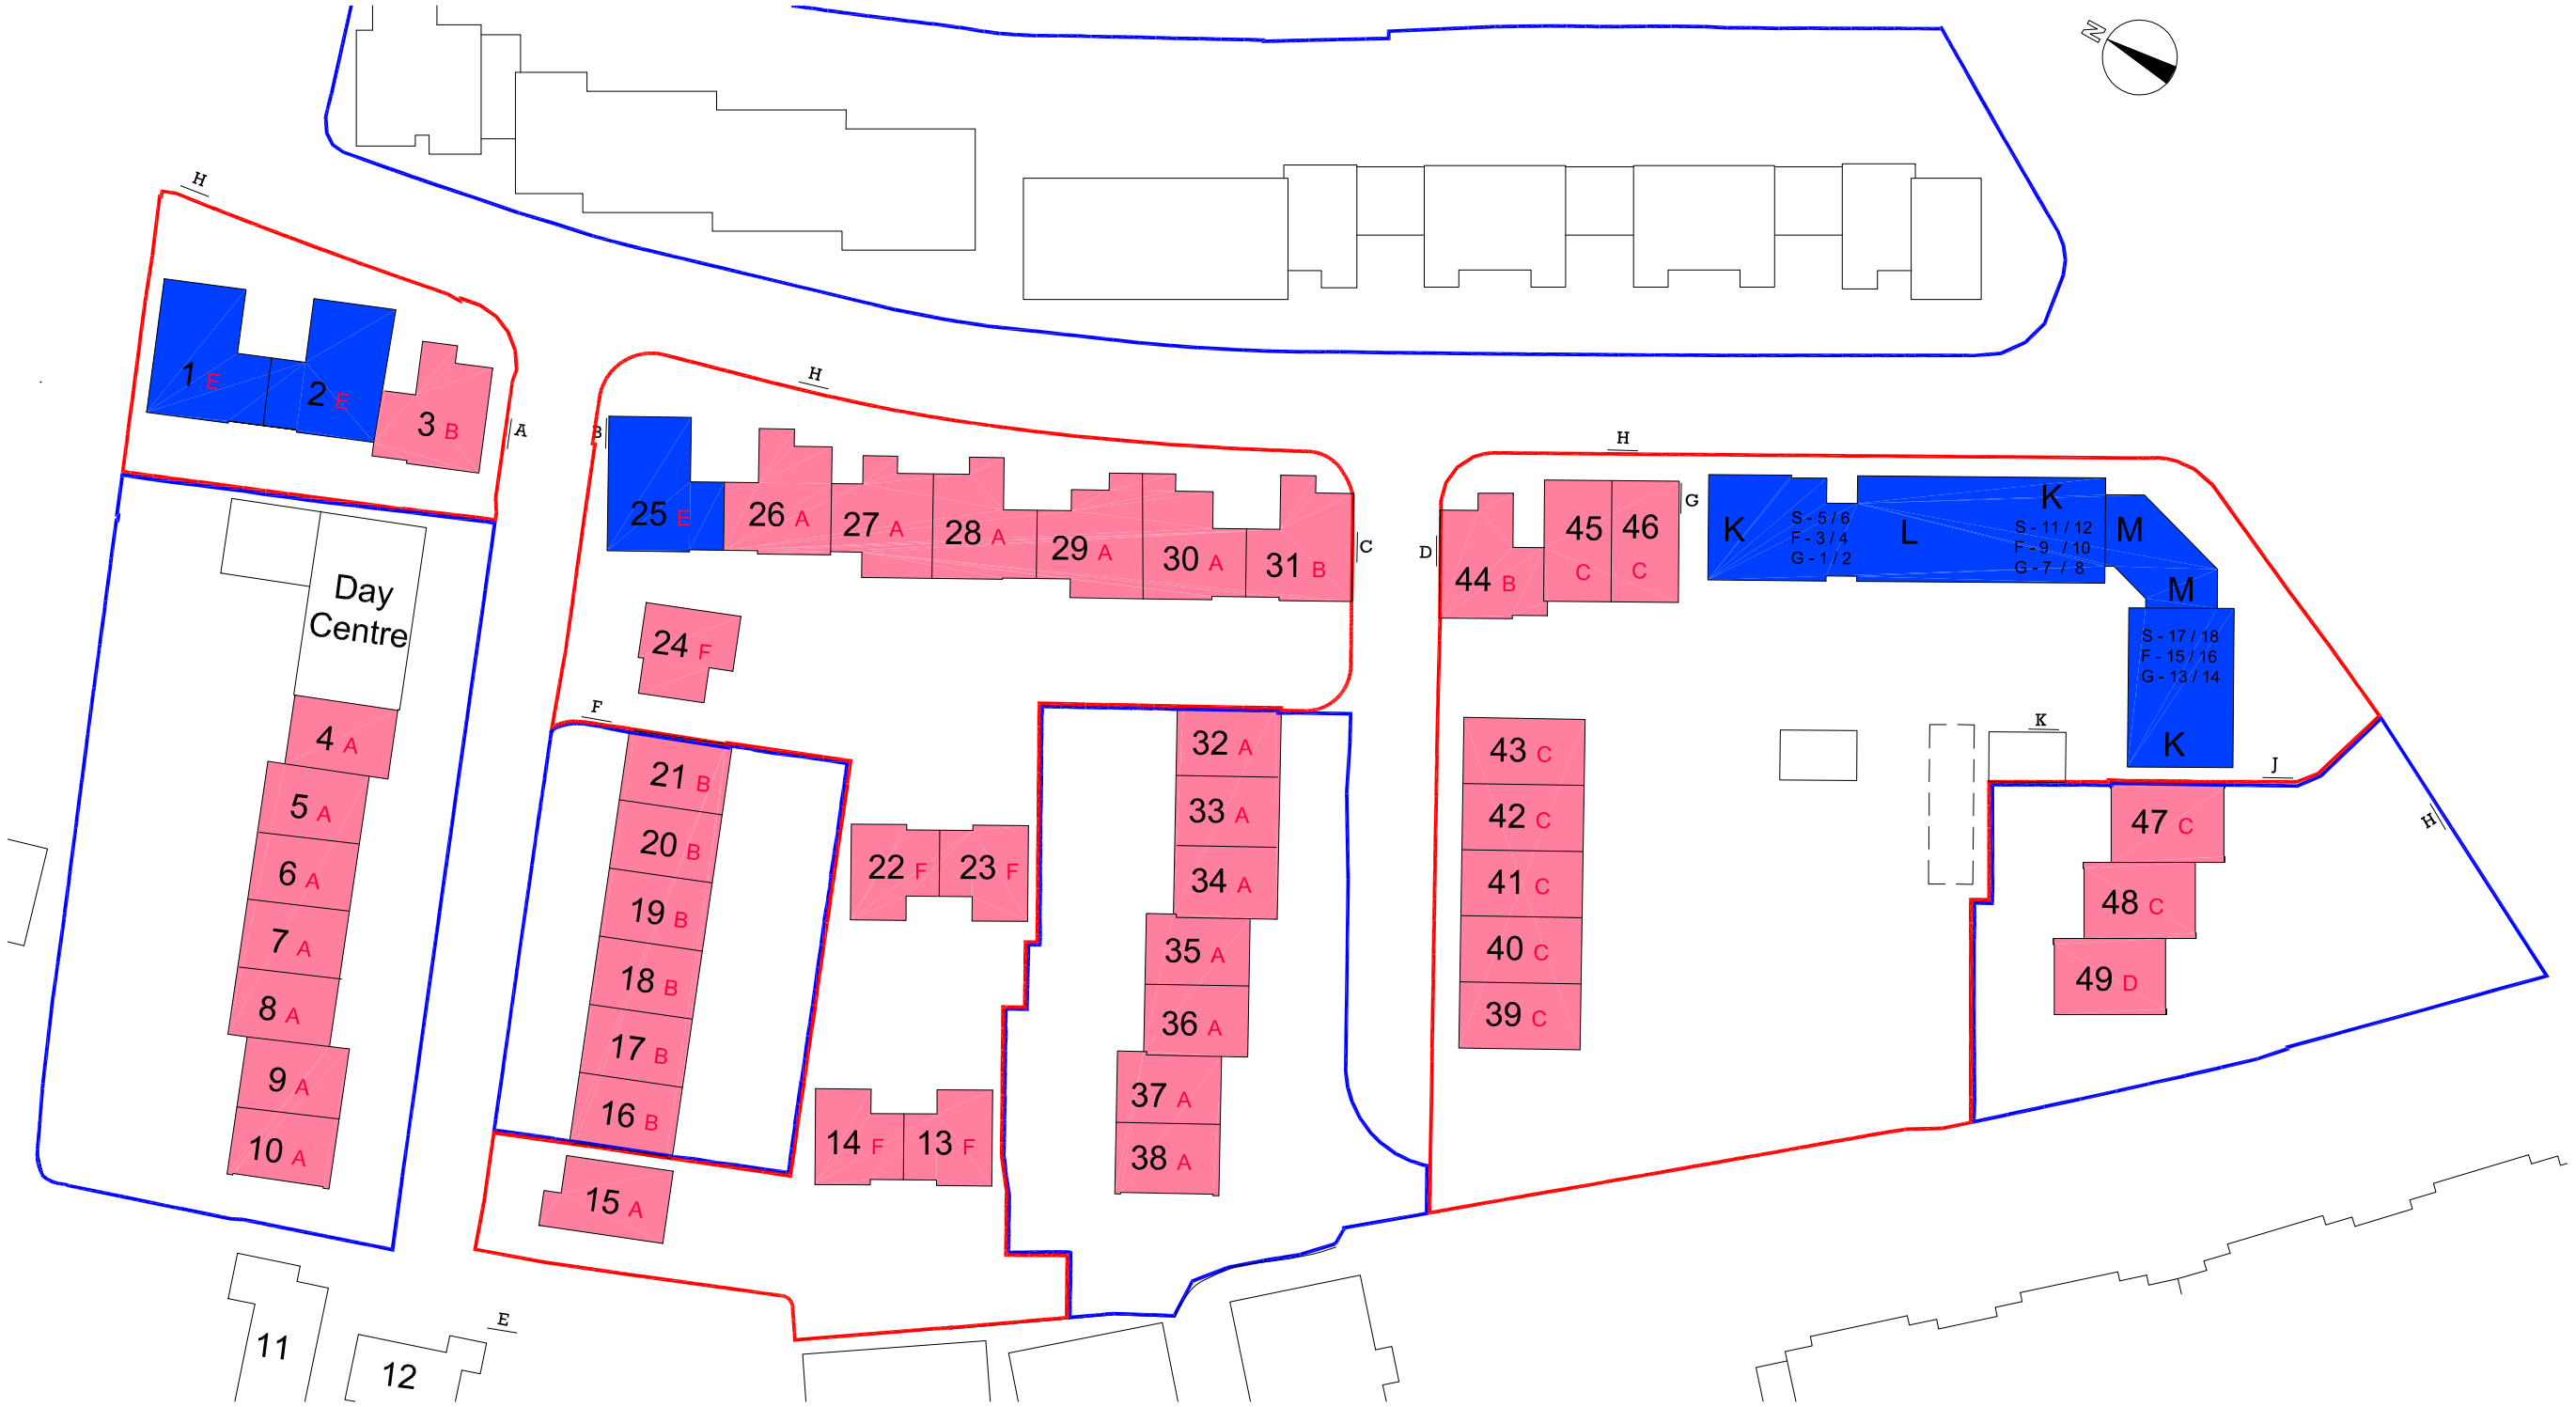

SITE PLAN 1:300

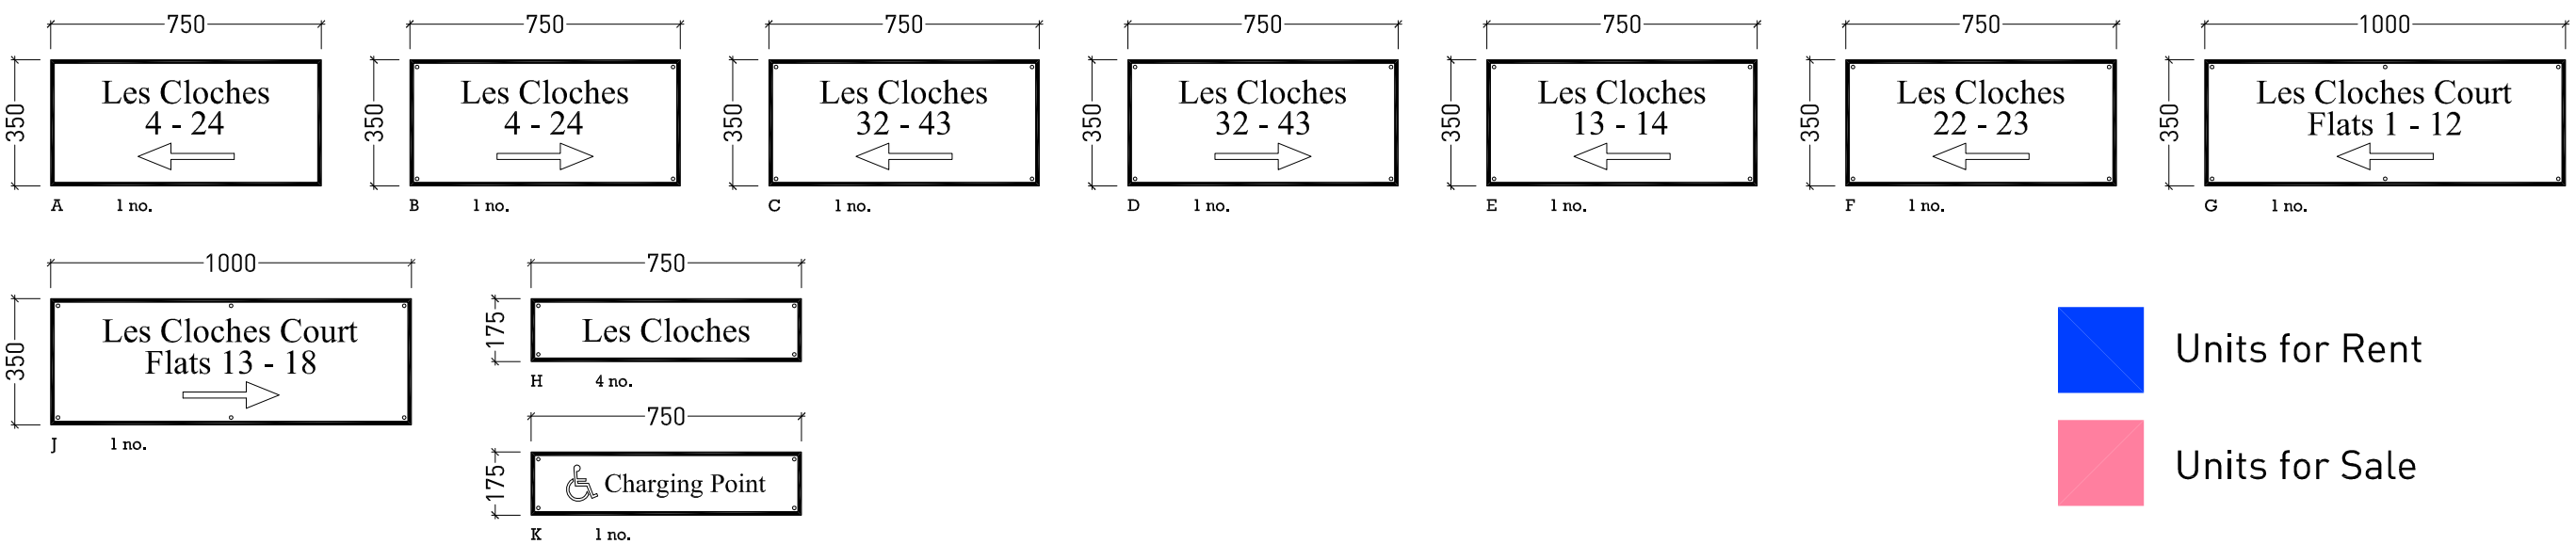

job number	drg	revision
1892D	1201A	A

Do not scale from this drawing

The accuracy of dimensions scaled from this drawing is not guaranteed. Written dimensions only are to be used.

All dimensions are to be verified on site by the Main Contractor before the commencement of any shop drawings or work whatsoever either on his own behalf or that of sub-contractors and suppliers.

This drawing must be read in conjunction with all related Architects', Engineers' and consultants' drawings, specifications and other relevant information.

Report all discrepancies to the Architect immediately.

This drawing remains the copyright of Nigel Biggar & Partners. Copying and/or distribution of this drawing in part or in whole is not permitted without prior approval.

rev	revision	date	drn	ckd
A	Minor amendments to layout Types	09.10.06	AD	

key plan

drawing status

Tender

project

Phase 1B

Le Squez Redevelopment

drawing

Site Plan

date	scale	drawn	checked
17-12-04	1:300/2500	MRL	N/A
driver	location NBP2/1892D Byelaws/1201		

Nigel Biggar and Partners
CHARTERED ARCHITECTS

12 Dumaresq Street, St.Helier, Jersey JE2 3RL
Telephone 01534 731391 Fax 01534 769025
Email office@nb-studio.co.uk

job number	drg	revision
1892D	1201A	A