SD2

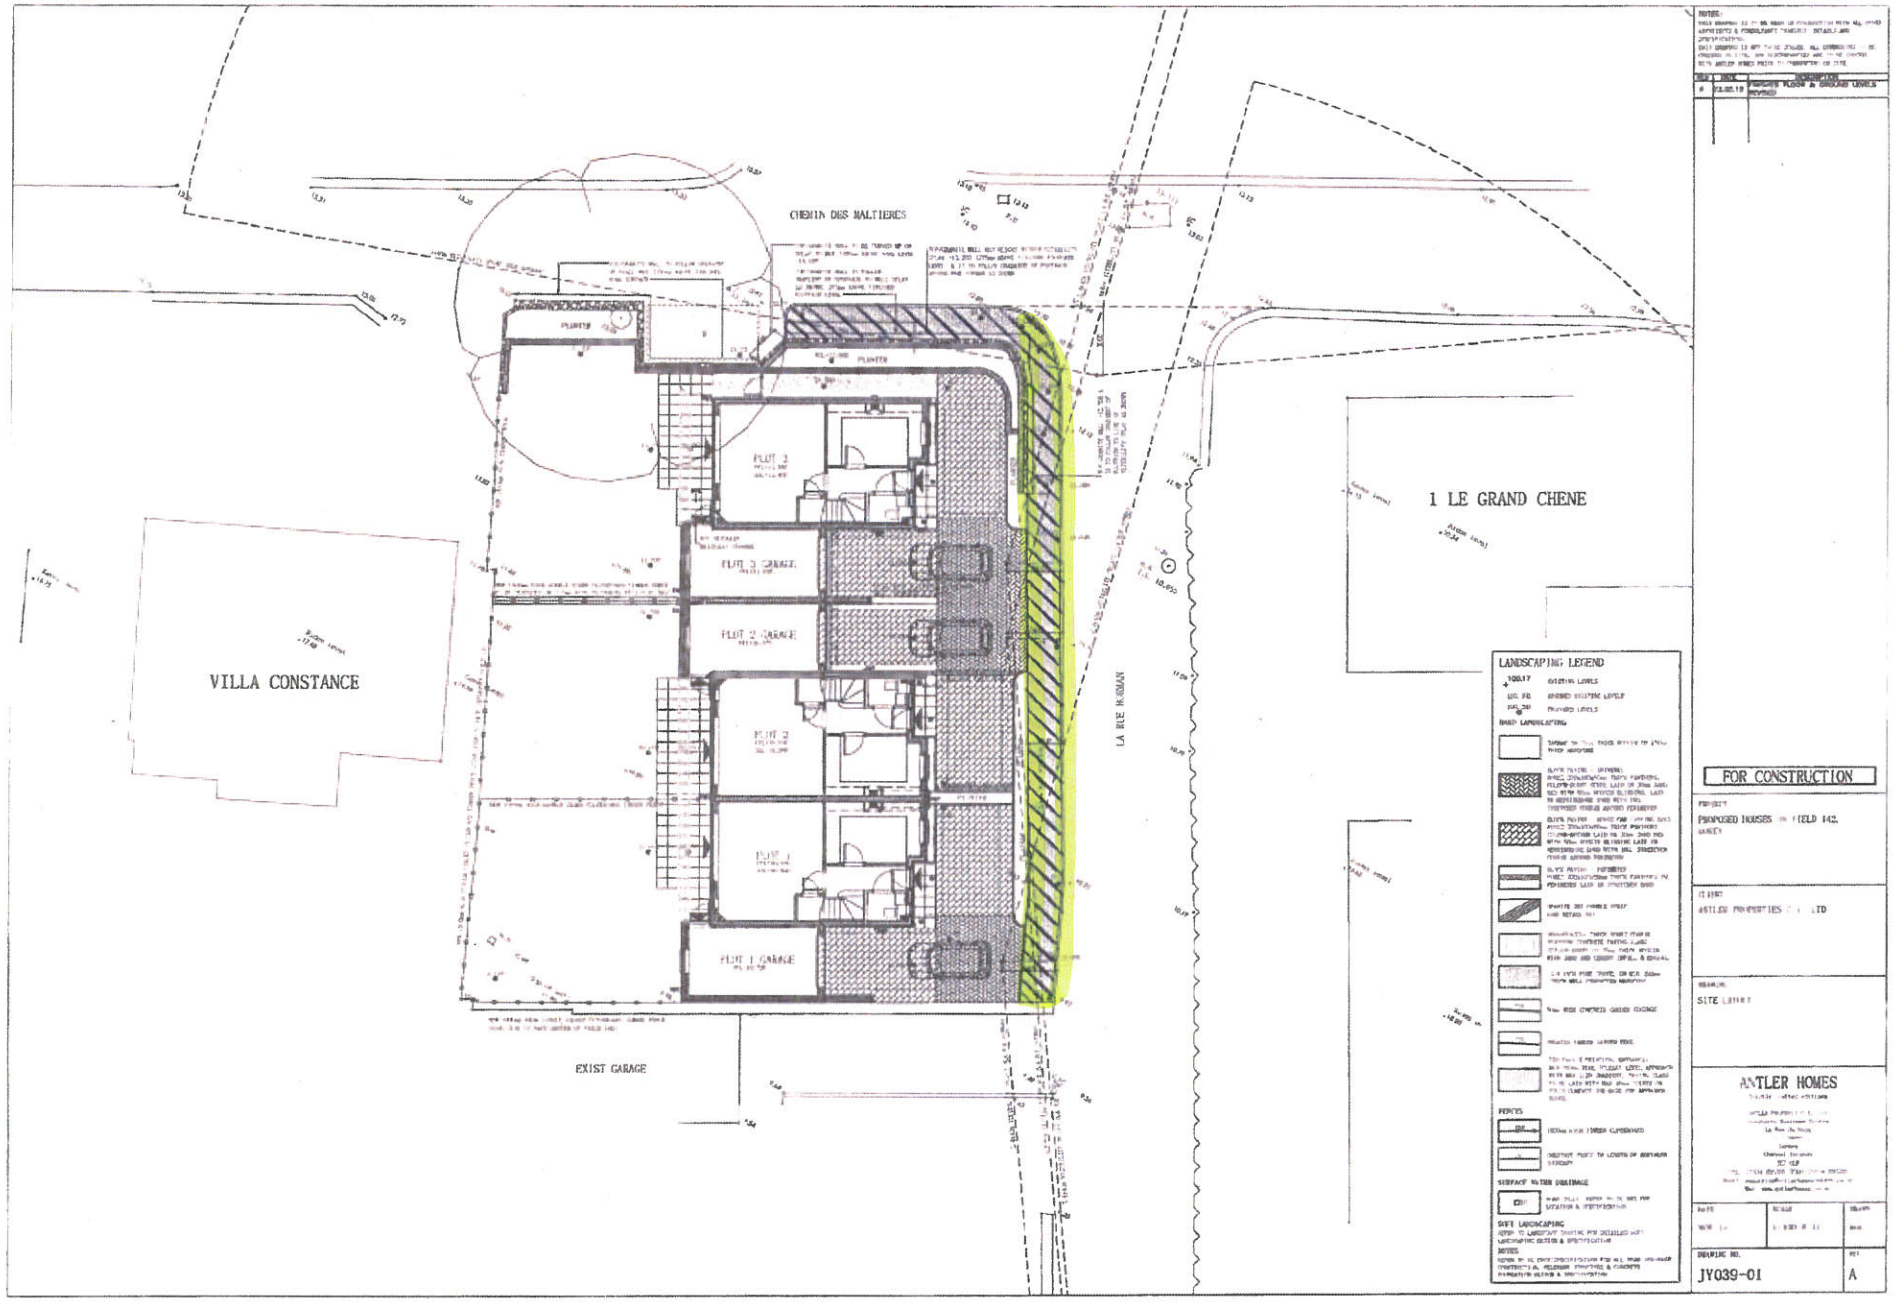
CHEMIN DES MALTIERES
VILLA CONSTANCE
1 LE GRAND CHENE
LA RUE DU ROMAN
EXIST GARAGE
PLOT 3
PLOT 3 GARAGE
PLOT 2 GARAGE
PLOT 2
PLOT 1
PLOT 1 GARAGE
LANDSCAPING LEGEND
HARD LANDSCAPING
FENCES
SURFACE WATER DRAINAGE
SOFT LANDSCAPING
NOTES
FOR CONSTRUCTION
PROPOSED HOUSES
FIELD 142,
JERSEY
ANTLER PROPERTIES
LTD
SITE LAYOUT
ANTLER HOMES
DRAWING NO.
JY039-01
A